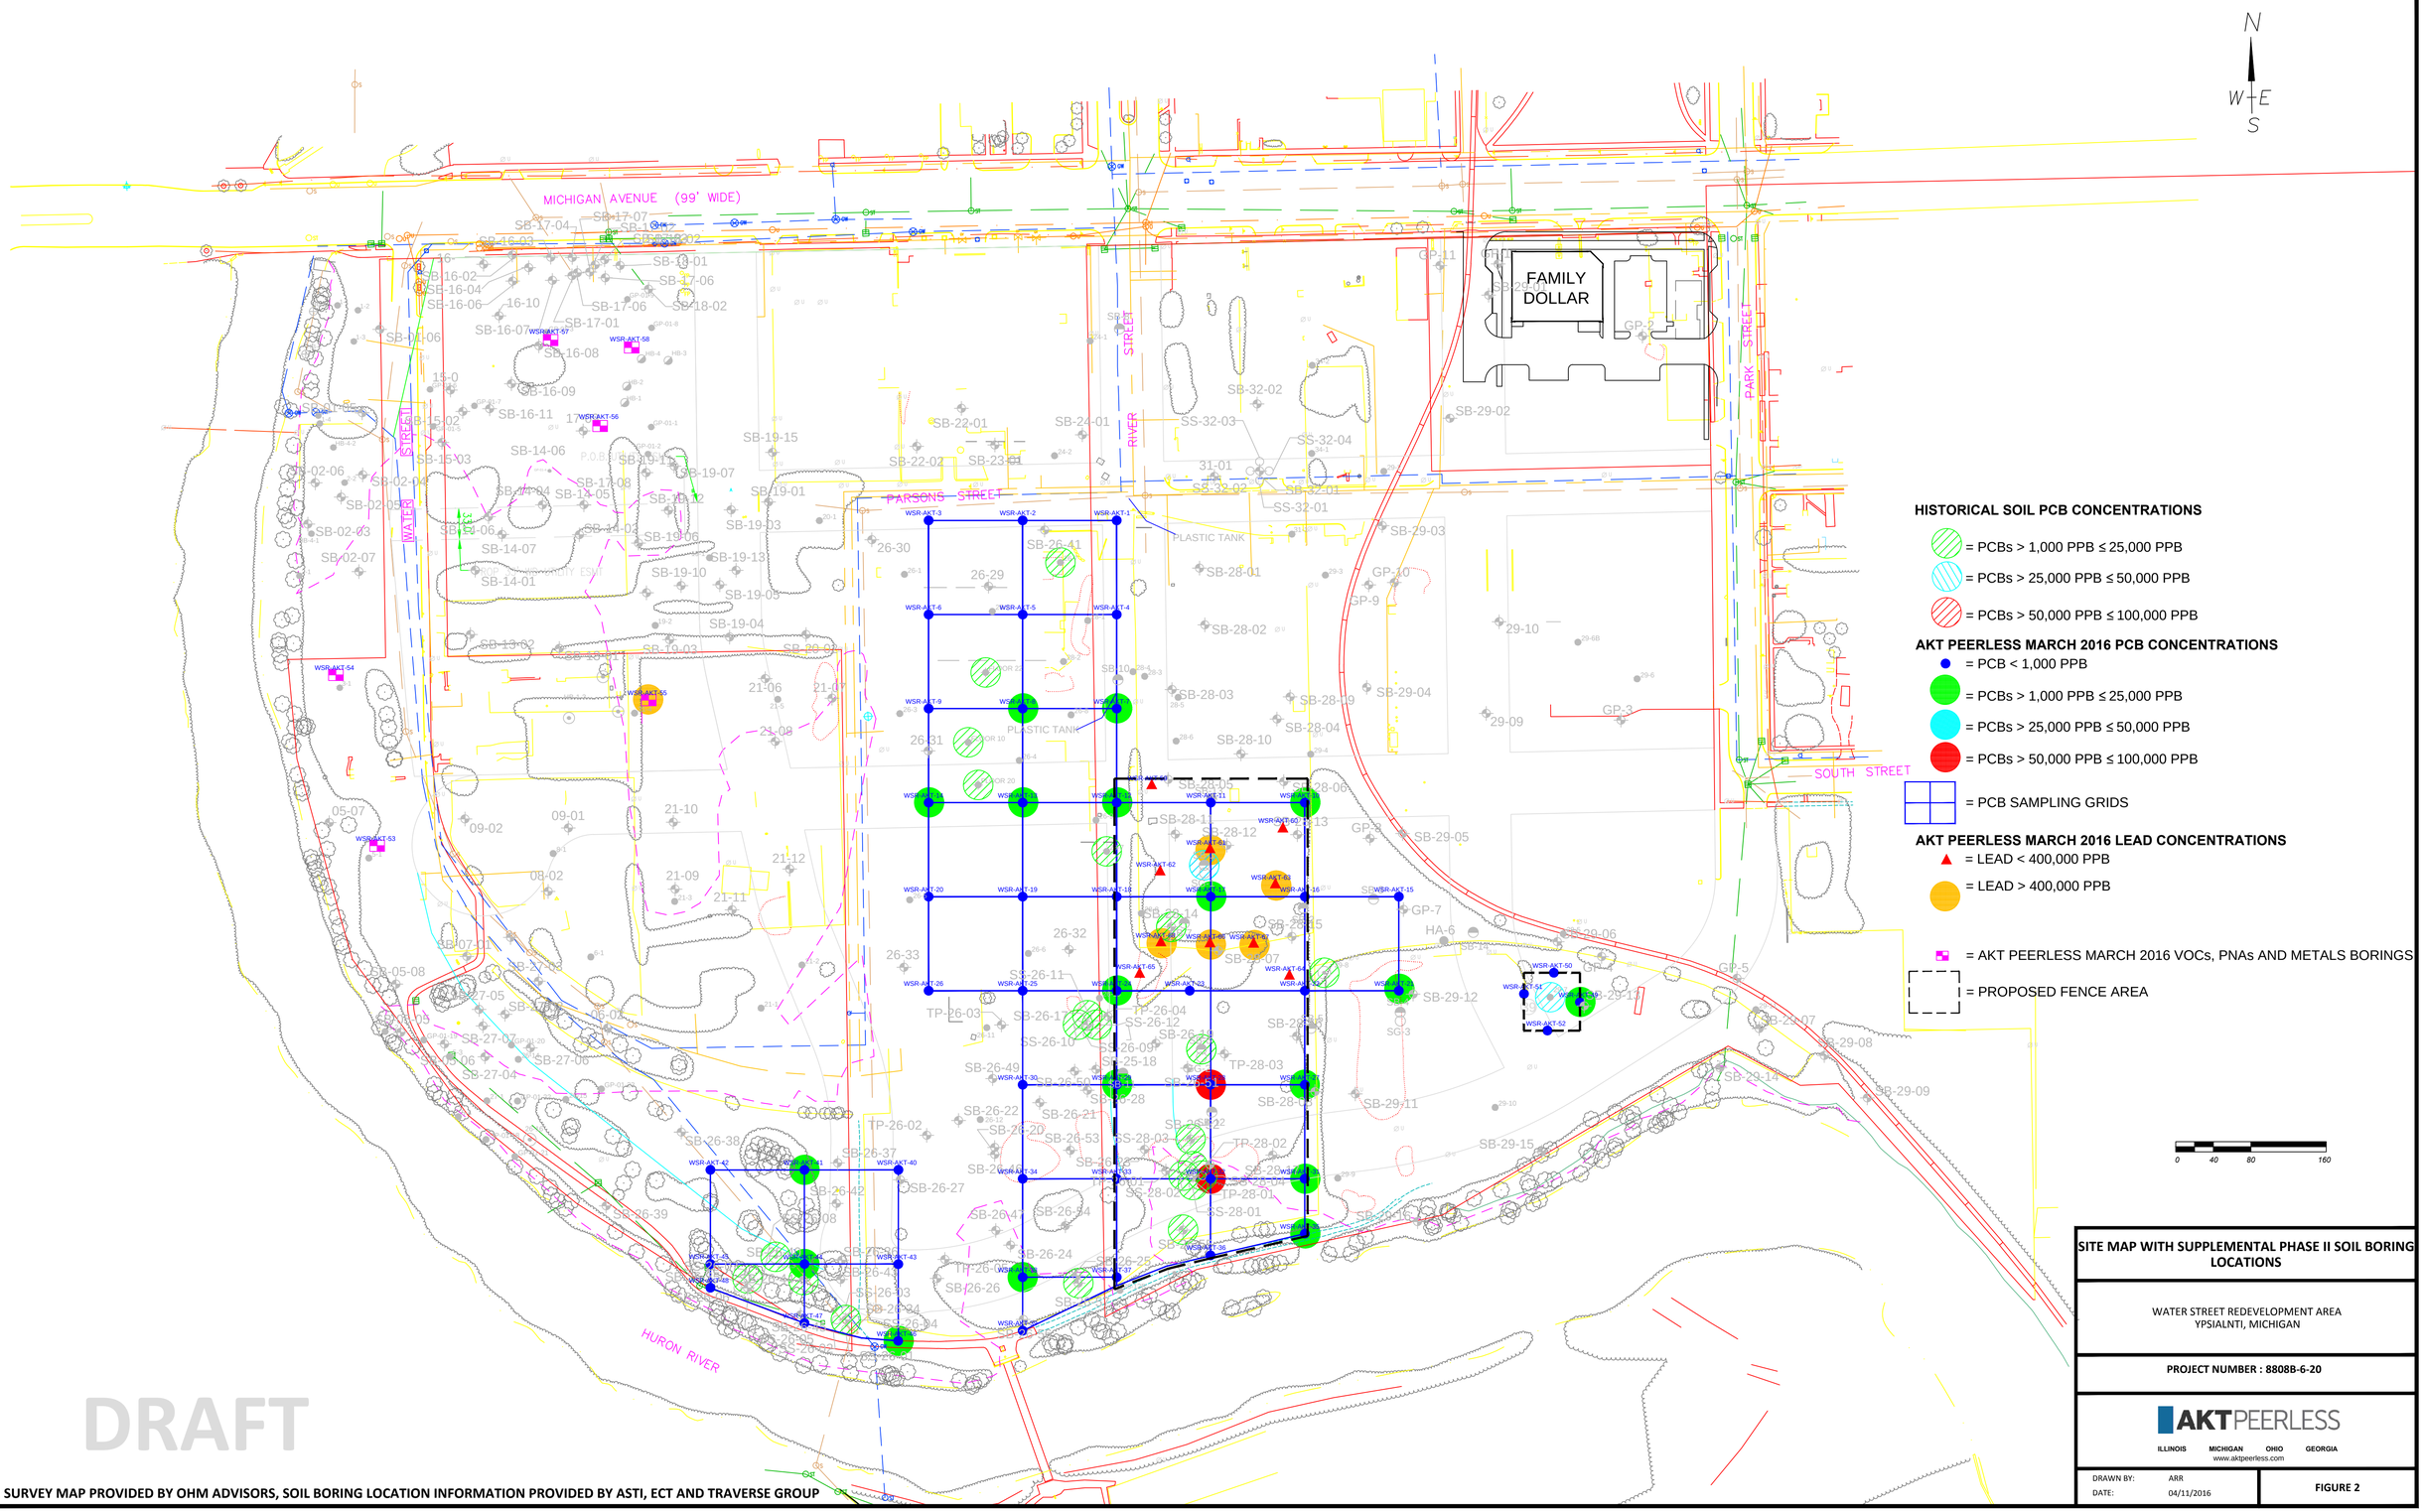

NOTE: BASE SURVEY MAP PROVIDED BY OHM ADVISORS, SOIL BORING LOCATION INFORMATION PROVIDED BY ASTI, ECT AND TRAVERSE GROUP

SITE MAP WITH SUPPLEMENTAL PHASE II SOIL BORING LOCATIONS

WATER STREET REDEVELOPMENT AREA
YPSIALNTI, MICHIGAN

PROJECT NUMBER : 8808B-6-20

AKTPEERLESS
ILLINOIS MICHIGAN OHIO GEORGIA
www.aktpeerless.com

DRAWN BY: ARR
DATE: 04/11/2016

FIGURE 2